MATCH LINE SEE SHEET NO. 0010

E 1,063,200 | E 1,063,000 | E 1,062,800 | E 1,062,600 | E 1,062,400 | E 1,062,200 | E 1,062,000

N 13,468,000 | N 13,467,800 | N 13,467,600 | N 13,467,400 | N 13,467,200 | N 13,467,000 | N 13,466,800 | N 13,466,600

EAST SURVEY POINT
AM-1 (2"x2" HUB)
EL. 27.86

(IND. 17.)
1 SECTION OF EXIST. CONC. FENCE

8'W CART PATH (ADDITIVE)
L = 180'

8'W CART PATH
(ADDITIVE) L = 560'

P - 37
N 13,466,768.00
E 1,062,875.00

P - 38
N 13,466,746.00
E 1,062,657.00

EXST AC PAVED TAXIWAY

EXST AC PAVED ROAD

8'W CART PATH
(ADDITIVE) L = 600'

RELOCATED ANTENNA
ANT - 21
N 13,466,913.00
E 1,062,251.00
FOR FOUNDATION & ANCHOR, SEE 4/-34

8'W CART PATH (ADDITIVE)
L = 390'

RELOCATED ANTENNA
ANT - 20
N 13,467,413.00
E 1,062,069.00
FOR FOUNDATION & ANCHOR, SEE 1/-34

RELOCATED WOODEN FENCE H=4', L=420'

8'W CART PATH
(ADDITIVE) L = 470'

P - 48
N 13,467,729.00
E 1,062,035.00

P - 45
N 13,467,517.00
E 1,062,150.00

P - 42
N 13,467,078.00
E 1,062,228.00

SAND TRAP (TYP.)

POND

GREEN (NO. 14)

GREEN (NO. 16)

GREEN (NO. 12)

RELOCATED ANTENNA (BY OTHERS)

EXST. A.C. PAVED ROAD

MATCH LINE, SEE SHEET NO. 0012

KEY PLAN

#14 Green SOW 2.2 ~ 2.2.5 a~f


#16 Green SOW 2.1 ~ 2.1.5 a~f

1 LAYOUT PLAN
SCALE 1" = 50'

D-102 (13)



GREEN NO. 14 PUTTING SURFACE : 6,000 SQ FT

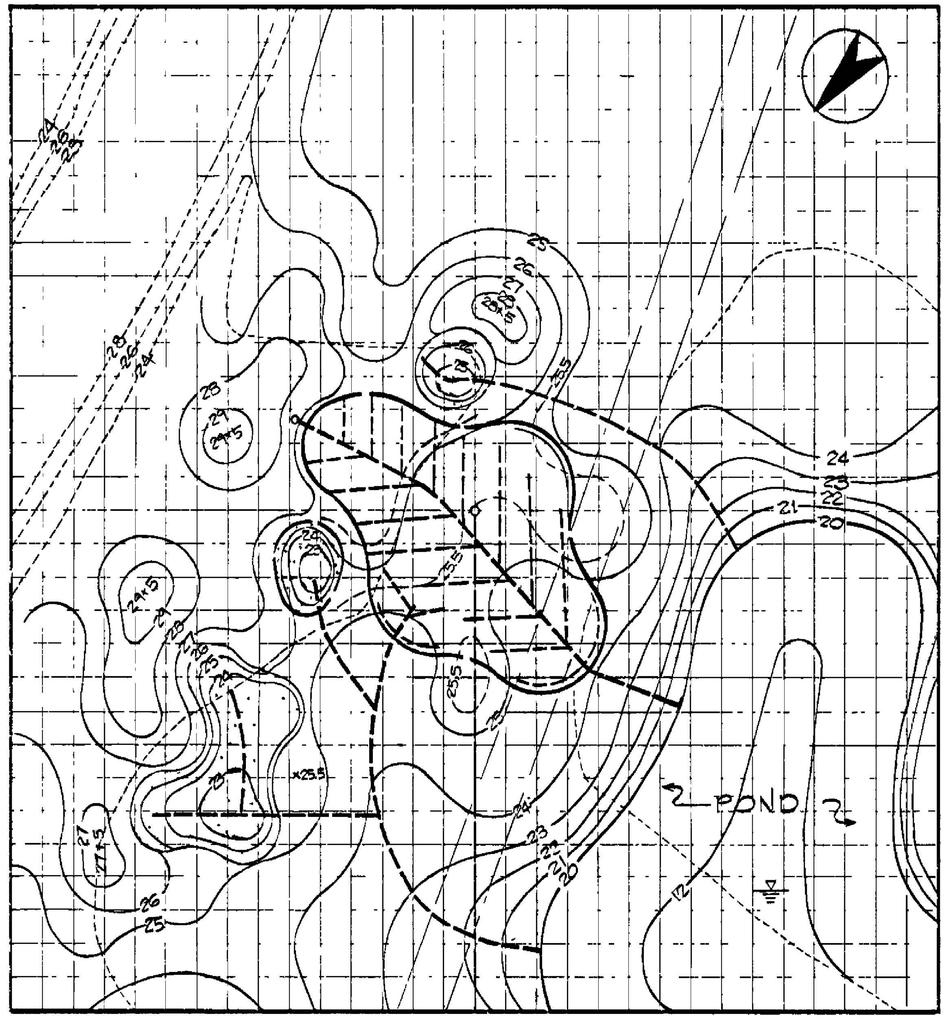

GREEN NO. 16 PUTTING SURFACE : 5,890 SQ FT


1/21|21 GREEN GRADING DETAILS - 3

SCALE 1" = 30'

GRAPHIC SCALE


1" = 30' 30' 0 30' 60'

102(23)

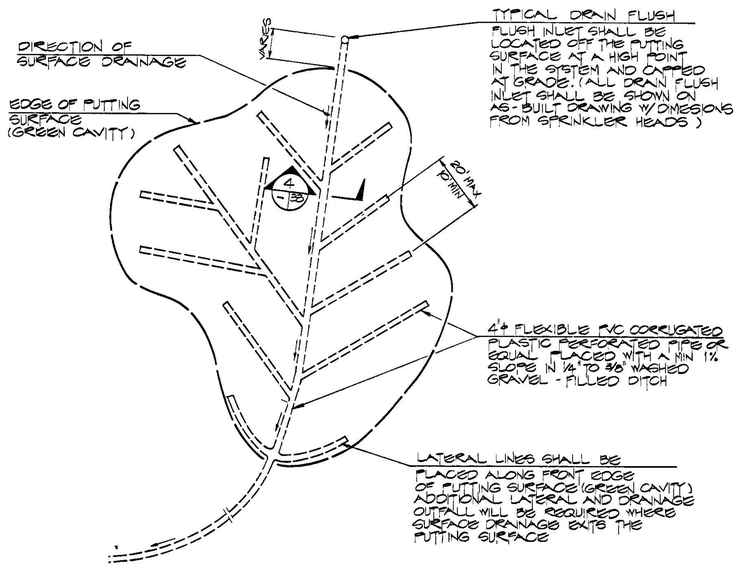


TYPICAL GREEN DRAINAGE PLAN


NOT TO SCALE

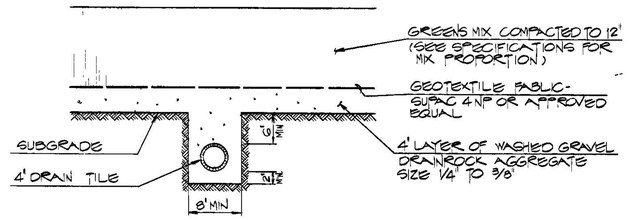


PUTTING GREEN DETAIL

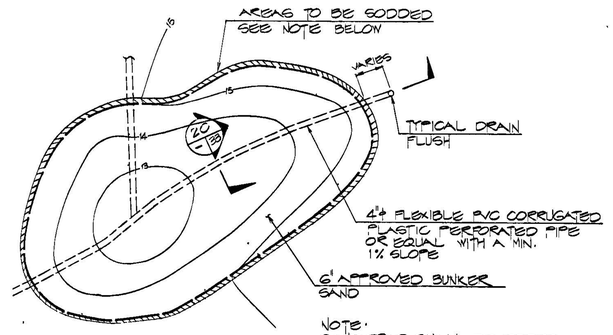

P L A N

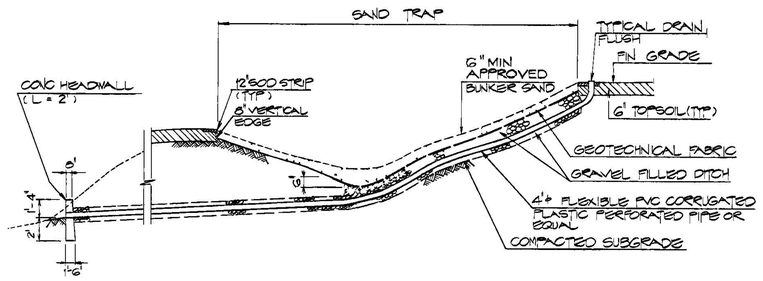


P R O F I L E

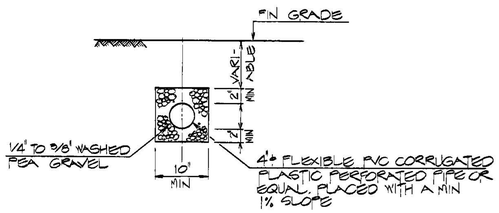

S E C T I O N

SAND TRAP (TYPE "A") DETAIL

NOT TO SCALE

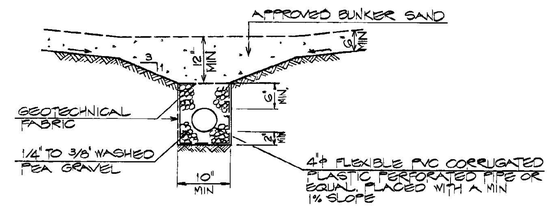

S E C T I O N