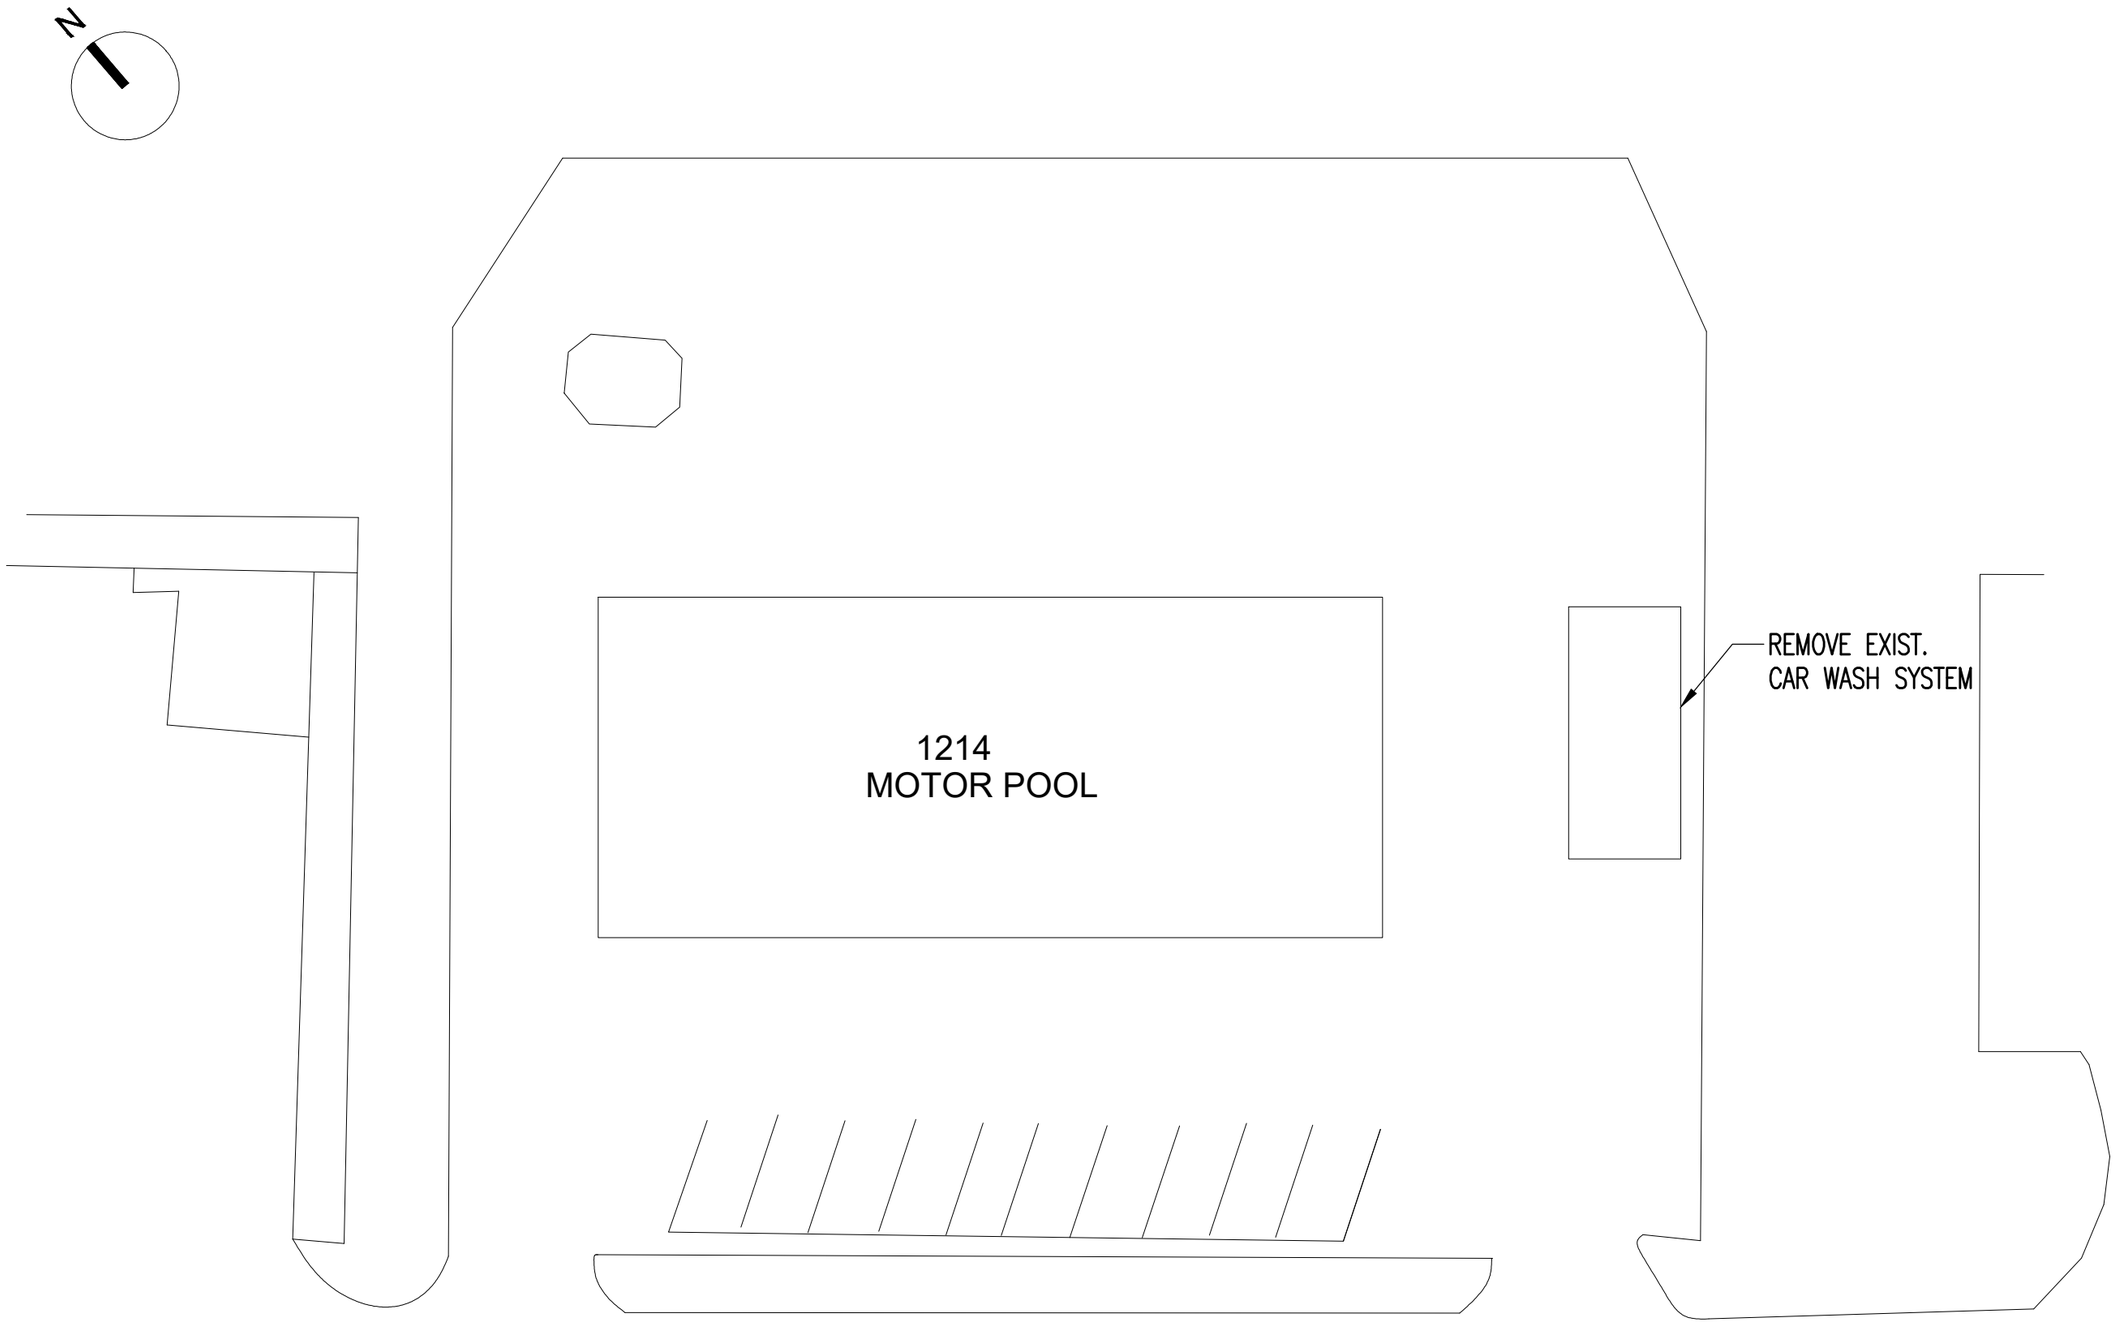


1 CAR WASH SYSTEM REMOVAL PLAN
N.T.S

Mark	Description	Date	Appr.


LOCATION: OSAN AIR BASE, KOREA
DATE :
SCALE :
DRAWN:
CHECKED:
APPROVED:
ITEM NO.
CONTRACT NO.

CAR WASH SYSTEM PLAN


Sheet reference number :
M - 02
Sheet 26 of 78

*GENERAL REQUIREMENTS
1.REQUIRED ELECTRICAL CAPACITY SHALL BE CALCULATED, AND UPGRADE WORK SHALL BE CARRIED OUT ACCORDINGLY.
2.POWER SOURCE SHALL BE SUPPLIED FROM THE MECHANICAL ROOM OF BUILDING 1214.
3.EXTERIOR ELECTRICAL WORK FOR THE ELECTRICAL SYSTEM.
4.EXTERIOR PIPING WORK FOR THE WATER SUPPLY SYSTEM.
5.INSTALLATION OF A WASTEWATER PIT.


1.INSTALLATION OF STRUCTURES FOR THE DRY CLEANING ZONE (3 BAYS)
2.INSTALLATION OF AUTOMATIC DOORS (ENTRANCE ONLY, 2 BAYS)
3.INSTALLATION OF LIGHTING FIXTURES (3 BAYS)
4.INSTALLATION OF ELECTRIC UNIT HEATERS (3 BAYS)
5.INSTALLATION OF CLEANING SYSTEM INCLUDING VACUUM CLEANERS AND AIR GUNS.

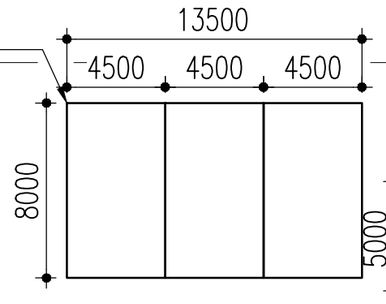


1.INSTALLATION OF A MECHANICAL ROOM FOR THE WASHING SYSTEM.
2.INSTALLATION OF THE MECHANICAL ROOM STRUCTURE.
3.INSTALLATION OF LIGHTING FIXTURES.
4.INSTALLATION OF ELECTRIC UNIT HEATERS
5.EQUIPMENT INSTALLATION (STORAGE-TYPE WATER HEATER, AIR COMPRESSOR, CHEMICAL TANKS, ETC.)

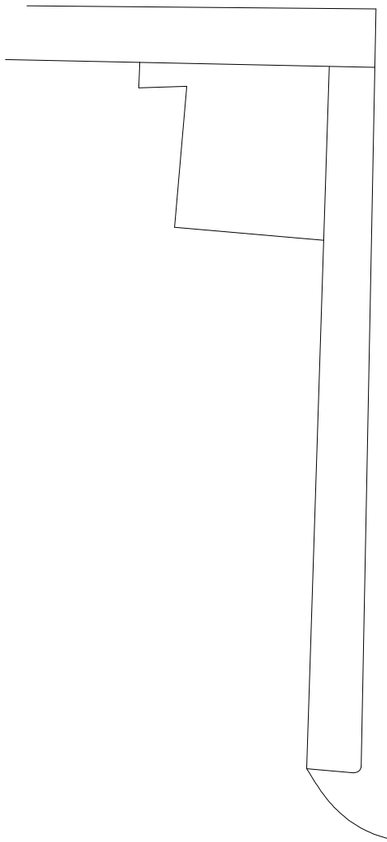

1214
MOTOR POOL

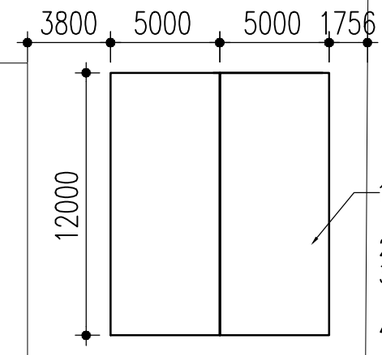

1.INSTALLATION OF NEW CONC. PAD FOR CAR WASH SYSTEM.
2.INSTALLATION OF NEW DRAIN SYSTEM.
3.INSTALLATION OF RAILS FOR AN AUTOMATIC CAR WASH SYSTEM.
4.1.INSTALLATION OF NO TOUCH TYPE CAR WASH SYSTEM.
4.2.INSTALLATION OF BRUSH TYPE CAR WASH SYSTEM.
5.INSTALLATION OF THE EXTERIOR STRUCTURE FOR AN AUTOMATIC CAR WASH.
6.INSTALLATION OF AUTOMATIC DOORS (AT ENTRANCE AND EXIT)
7.LIGHTING INSTALLATION
8.INSTALLATION OF HOSE BIB

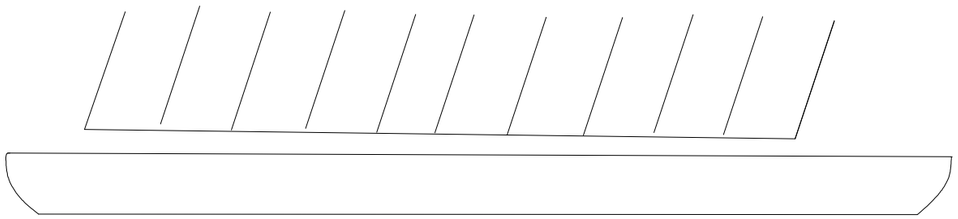


1 NEW CAR WASH SYSTEM PLAN
N.T.S


LOCATION: OSAN AIR BASE, KOREA
DATE:
SCALE:
TR. NO.
DRAWN:
CHECKED:
APPROVED:
ITEM NO.
CONTRACT NO.

NEW CAR WASH SYSTEM PLAN


Sheet reference number :
M - 02
Sheet 26 of 78

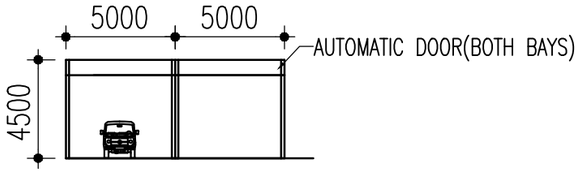

FRONT VIEW

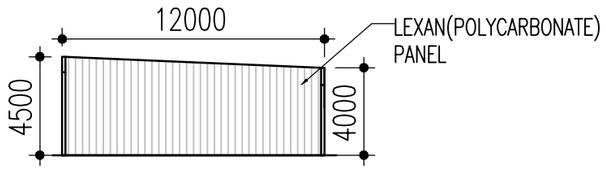


SIDE VIEW

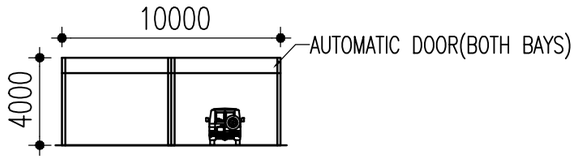


REAR VIEW


AUTOMATIC CAR WASH

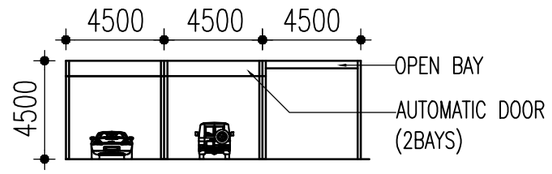

FRONT VIEW

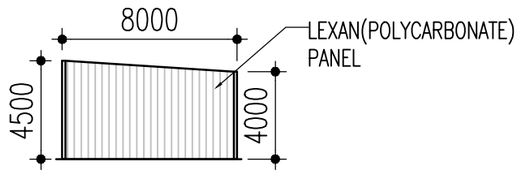


SIDE VIEW

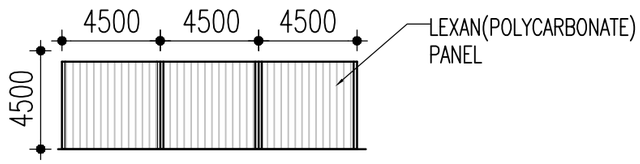


REAR VIEW

DRY CLEANING ZONE

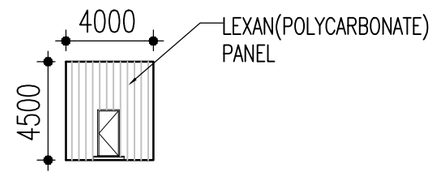

FRONT VIEW

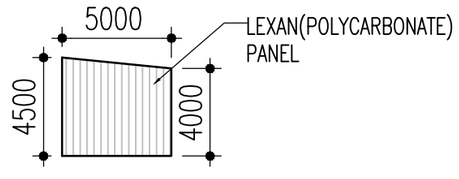

SIDE VIEW

MECH ROOM

1 NEW CAR WASH SYSTEM ELEVATION

N.T.S

LOCATION: OSAN AIR BASE, KOREA
DATE:
SCALE:
TR. NO.
DRAWN.
CHECKED.
APPROVED.
ITEM NO.
CONTRACT NO.

NEW CAR WASH SYSTEM PLAN

Sheet reference number :

M - 02